



- * All dimensions are in millimetres excepts were otherwise stated.
- * All dimensions are to be read and not scaled off drawings.
- * All dimensions are to be field verified.
- * Errors, discrepancies or omission are to be reported.
- * Queries must be clarified before any work commences
- * Contractor to confirm sizes of components and specifications prior to manufacture and installation.
- * All materials to conform to specification and subject to appropriate testing were applicable.

NEILLTON STUDIOS does not accept responsibility for any component, element or construction method which may be inferred but not herein described.

* NEILLTON STUDIOS reserves the ownership of this drawing under the law and may not be copied, reproduced, retained or disclosed to any unauthorized person either wholly or in part and may not be implemented other than for this project without a written permission from NEILLTON STUDIOS.

DESCRIPTION:

CLIENT:

LOCATION:

DRAWING TITLE:


GROUND FLOOR PLAN

DRAWING NO:	SCALE:	1:100
-------------	--------	-------

DATE:	FEBRUARY 2023
-------	---------------

DESIGNED BY:

NEILLTON STUDIOS

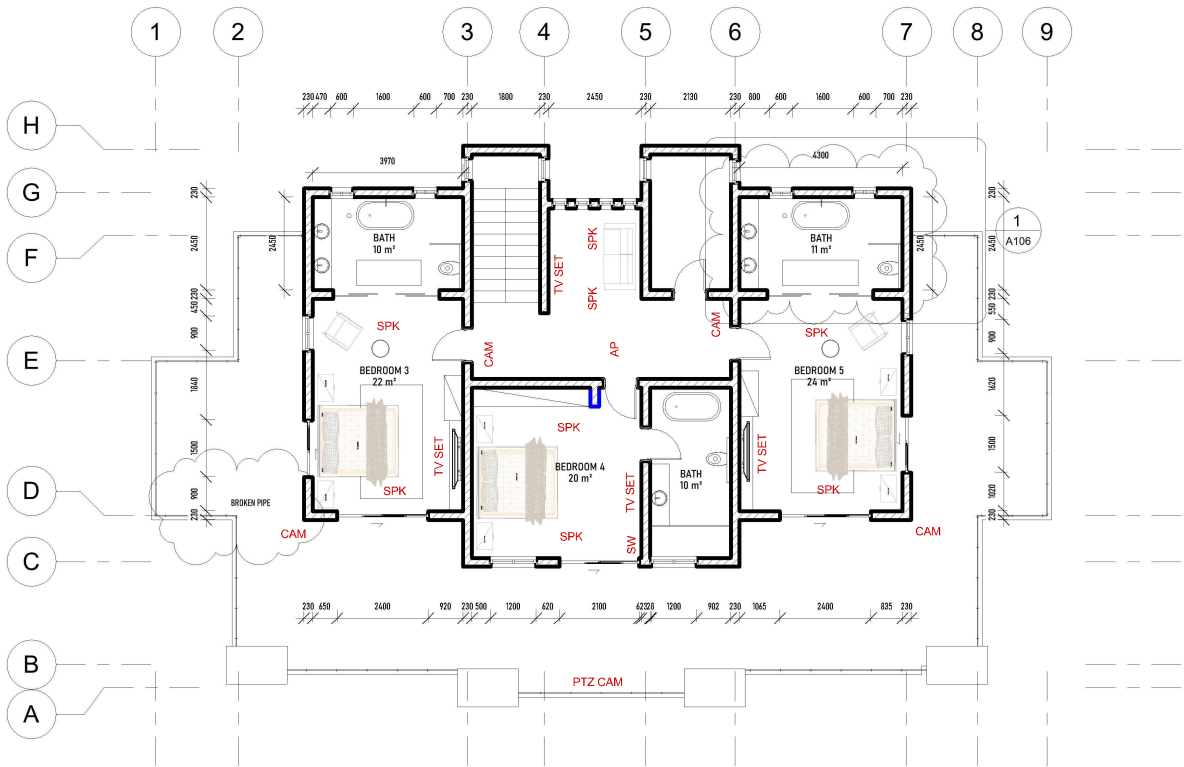

* All dimensions are in millimetres except where otherwise stated.
* All dimensions are to be read and not scaled off drawings.
* All dimensions are to be field verified.
* Errors, discrepancies or omission are to be reported.
* Queries must be clarified before any work commences
* Contractor to confirm sizes of components and specifications prior to manufacture and installation.
* All materials to conform to specification and subject to appropriate testing were applicable.

* NEILLTON STUDIOS does not accept responsibility for any component, element or construction method which may be inferred but not herein described.

* NEILLTON STUDIOS reserves the ownership of this drawing under the law and may not be copied, reproduced, retained or disclosed to any unauthorized person either wholly or in part and may not be implemented other than for this project without a written permission from NEILLTON STUDIOS.

DESCRIPTION:

CLIENT:

DRAWING TITLE:

DRAWING NO: SCALE: 1:100

DATE: AUGUST 2023

FIRST FLOOR PLAN

LOCATION:

DESIGNED BY:

DRAWN BY:

NEILLTON STUDIOS

BIODUN (ARC)



* All dimensions are in millimetres except where otherwise stated.
* All dimensions are to be read and not scaled off drawings.
* All dimensions are to be field verified.
* Errors, discrepancies or omission are to be reported.
* Queries must be clarified before any work commences
* Contractor to confirm sizes of components and specifications prior to manufacture and installation.
* All materials to conform to specification and subject to appropriate testing were applicable.

* NEILLTON STUDIOS does not accept responsibility for any component, element or construction method which may be inferred but not herein described.

* NEILLTON STUDIOS reserves the ownership of this drawing under the law and may not be copied, reproduced, retained or disclosed to any unauthorized person either wholly or in part and may not be implemented other than for this project without a written permission from NEILLTON STUDIOS.

DESCRIPTION:

CLIENT:

DRAWING TITLE:

DRAWING NO:

SCALE: 1/35

LOCATION:

FRONT ELEVATION

DATE:

AUGUST 2023

DESIGNED BY:

NEILLTON STUDIOS

DRAWN BY:

BIODUN (ARC)